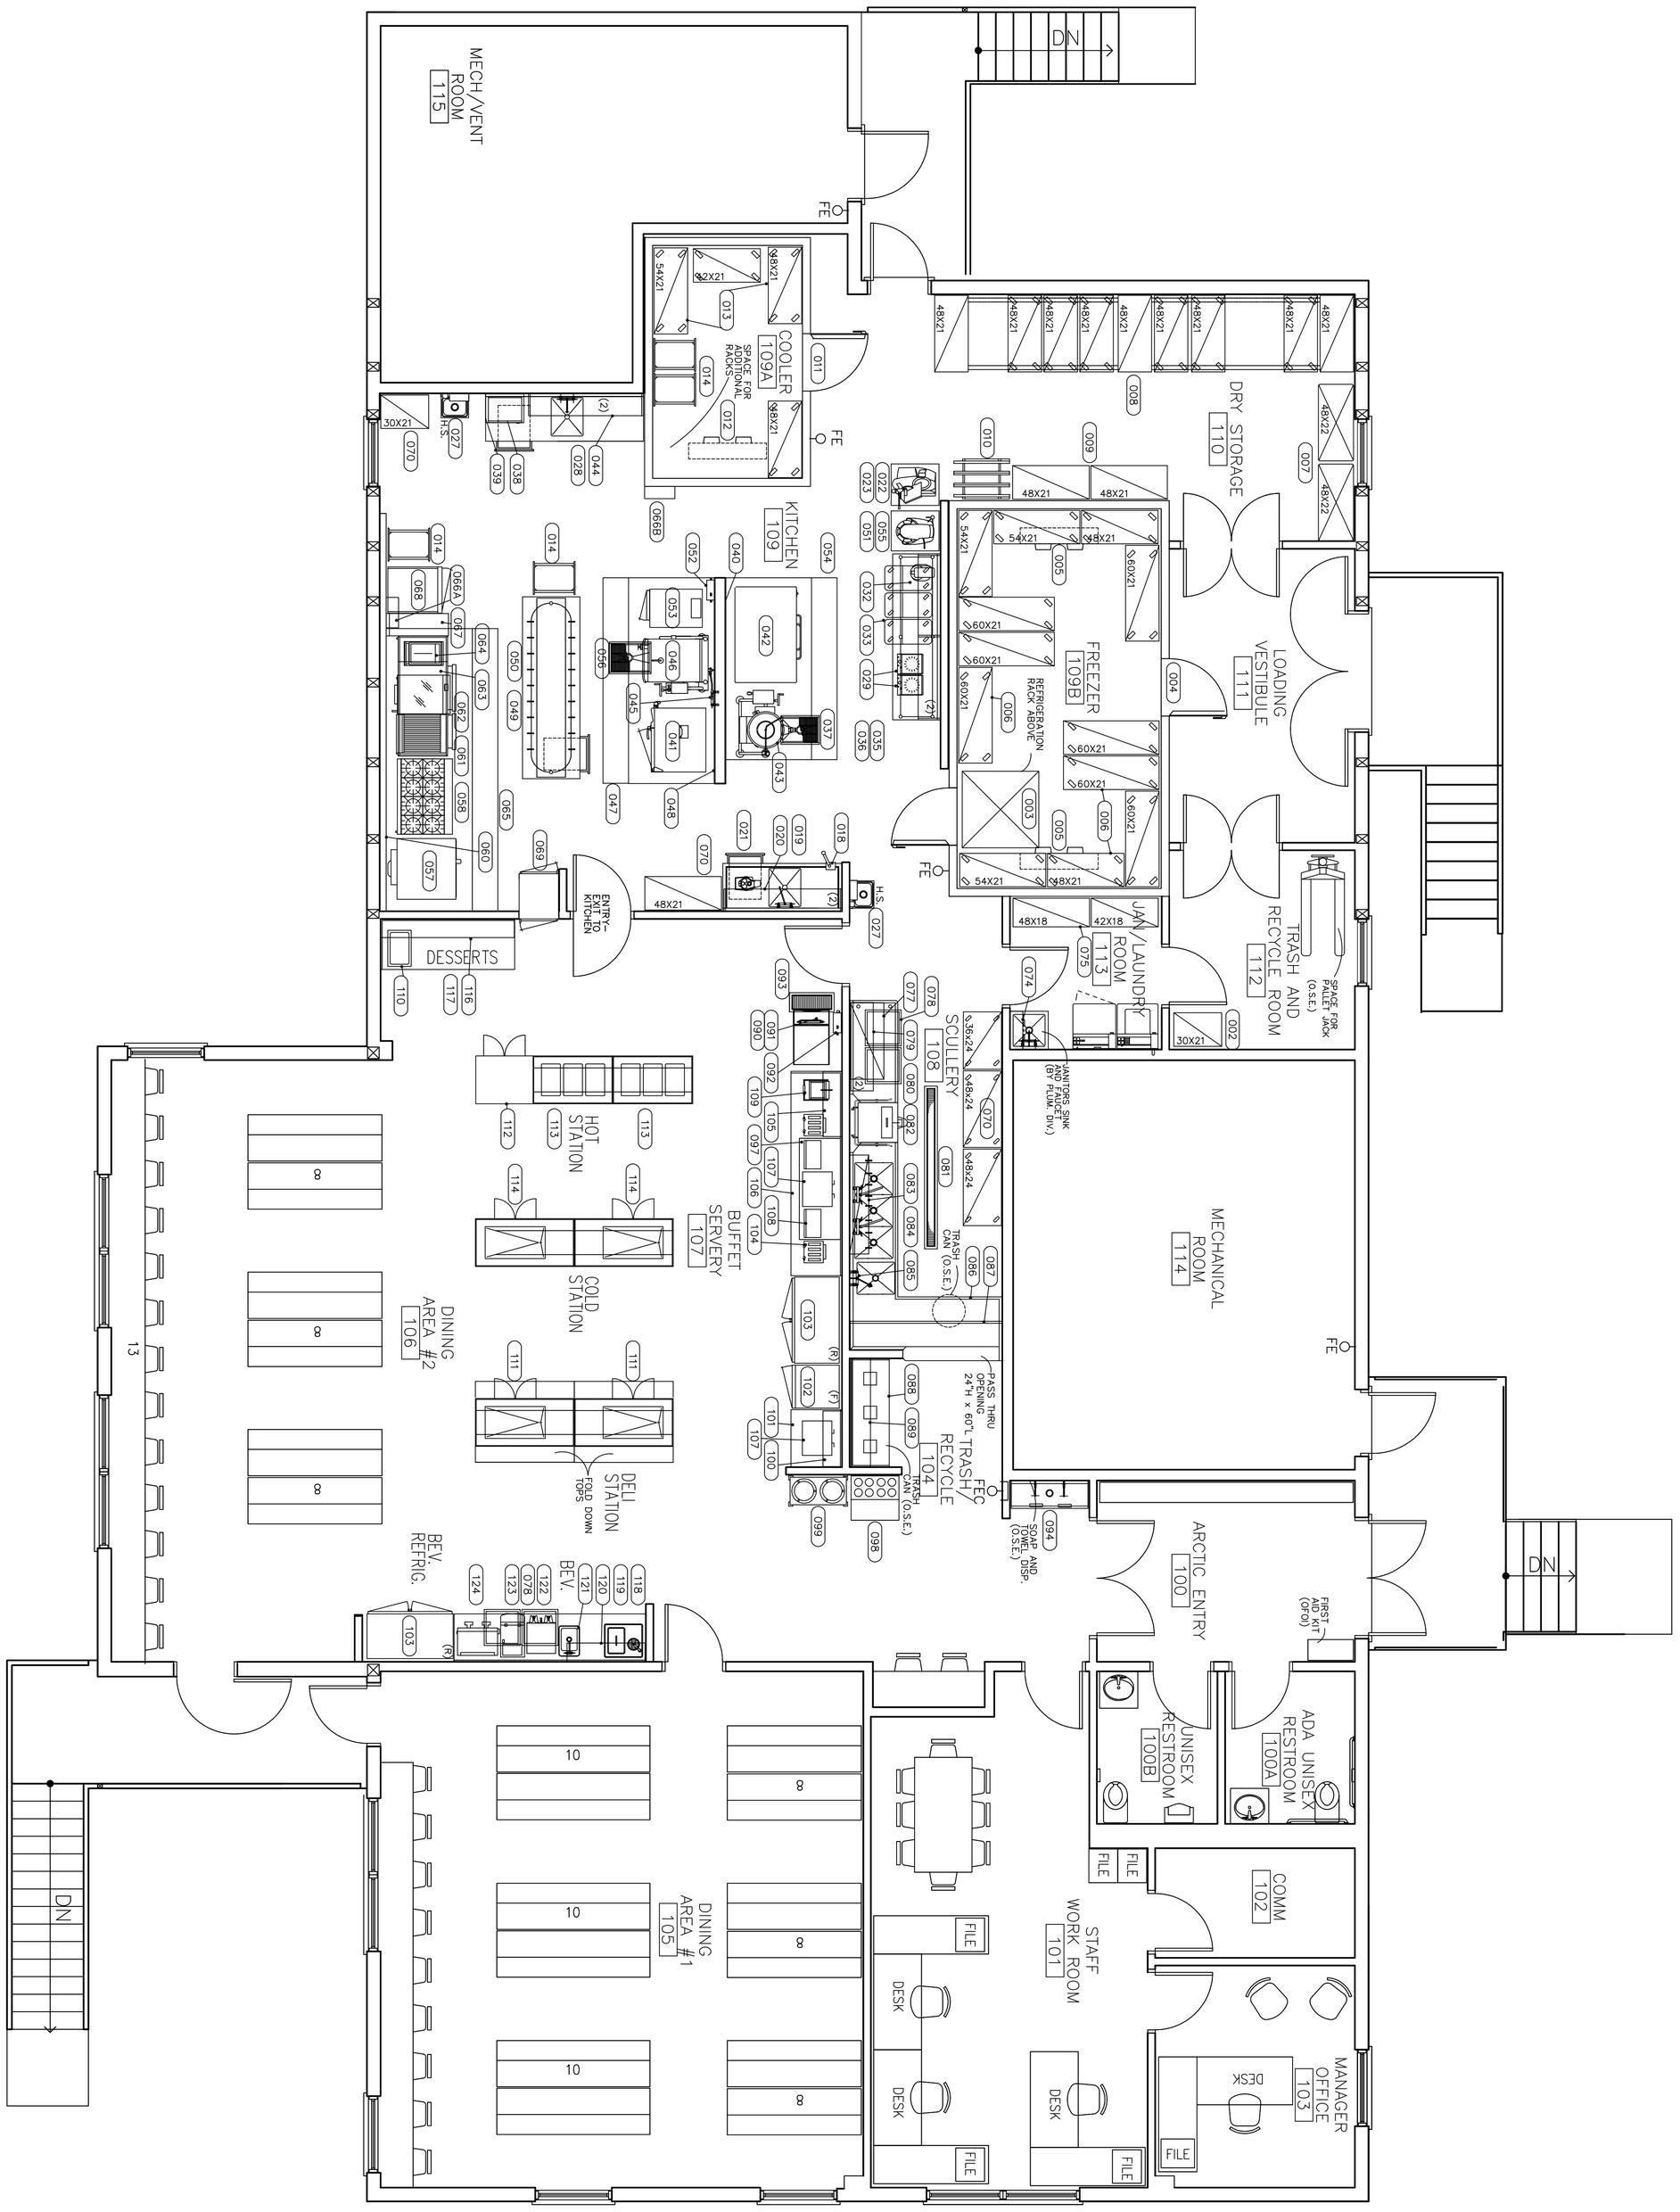

Item No	Qty	DESCRIPTION
R	1	REFRIGERATED MILK DISPENSER
123	1	JUICE DISPENSER (BY VENDOR)
122	1	DROP-IN SINK (BY VENDOR)
121	1	BEVERAGE COUNTER (MILLWORK)
120	1	WALL CABINET (MILLWORK)
119	1	BEVERAGE COUNTER (MILLWORK)
118	1	ICE AND WATER STATION
117	1	MILK CABINET (MILLWORK)
116	–	SPARE NUMBER
115	1	MILK CABINET (MILLWORK)
114	2	MOBILE REFRIGERATED FOOD TABLE
113	2	MOBILE HOT FOOD TABLE
112	2	MOBILE REFRIG. SANDWICH TABLE
111	2	REFRIGERATED DISPLAY CASE
110	1	FOOD WARMER (COUNTER TOP)
109	1	PANINI GRILL
108	2	TOASTER OVEN (EXISTING-RELOCATED)
107	2	TOASTER (SLOT POP-UP)
106	2	MICROWAVE OVEN (EXISTING-RELOCATED)
105	1	WALL CABINET (MILLWORK)
104	2	REFRIGERATED DISPLAY CASE
103	2	HAND SINK
102	–	SPARE NUMBER
101	1	WALL CABINET (MILLWORK)
100	1	REFRIGERATED SANDWICH COUNTER (MILLWORK)
099	1	MOBILE DISH DISPENSER
098	1	MOBILE PLATE/CUTLERY TABLE
097	–	SPARE NUMBER
096	–	SPARE NUMBER
095	–	SPARE NUMBER
094	1	HAND SINK
093	1	FLOOR TROUGH AND GRATE
092	1	MALE BIN (210 LBS)
091	1	ICE MACHINE (250 LBS)
090	1	WALL SHELF (MILLWORK)
089	1	RECYCLE/ TRASH COUNTER (MILLWORK)
088	1	BUS/DISH TABLE ASSEMBLY
087	1	SPRAY DISHWASHER
086	1	PRE-RINSE FAUCET
085	1	WALL SHELF W/ UTENSIL RACK
084	1	POT WASHING SINKS
083	1	WALL SHELF W/ UTENSIL RACK
082	1	DISHMACHINE AND TEMP (BY OWNER)
081	1	CLEAN DISHTABLE
080	1	GLASS RACK DOLLY
079	2	WALL SHELF
078	4	GLASS RACK DOLLY
077	–	STORAGE SHELVING (HIGH MOUNT)
076	–	SPARE NUMBER
075	2	JANITOR/ STORAGE SHELVING
074	1	MOP AND BROOM RACK W/ SHELF
073	–	SPARE NUMBER
072	–	SPARE NUMBER
071	1	FLOOR TROUGH AND GRATE
070	5	POT SHELVING
069	1	PASS THRU HEATED CABINET
068	2	REACH-IN REFRIGERATOR/FREEZER
067	–	SPARE NUMBER
066B	1	SPACE OVER EXPRESSION SYSTEM
066A	1	EXPRESSION SYSTEM
065	1	EXHAUST HOOD W/ MAKE-UP AIR
064	1	FRYER (COUNTER TOP)
063	1	REFRIGERATED EQUIPMENT STAND
062	1	PAT GRIDDLE (COUNTER TOP)
061	1	STAINLESS STEEL WALL FLASHING
060	1	6 BURNER W/ OVEN (COUNTER TOP)
059	–	SPARE NUMBER
058	1	O/B RANGE WITH OVENS
057	1	CONVECTION OVEN (DOUBLE)
056	1	MOBILE MIXER STAND
055	1	DOUBLE CONVECTION STEAMER (10 PAN)
054	1	EXHAUST HOOD W/ MAKE-UP AIR
053	1	WATER FILTER (EXISTING-RELOCATED)
052	1	OVERSHELF W/ UTENSIL RACK
051	1	MICROWAVE SHELF
050	–	SPARE NUMBER
049	1	ISLAND WORK TABLE
048	1	STAINLESS STEEL WALL FLASHING
047	1	EXHAUST HOOD W/ MAKE-UP AIR
046	1	REACH-IN REFRIGERATOR (RO GAL)
045	1	FILL FAUCET
044	2	WALL SHELF
043	1	TILTING KETTLE (25 GAL)
042	1	DECK OVEN (DOUBLE)
041	1	STAINLESS STEEL WALL FLASHING
040	1	MICROWAVE SHELF
039	1	MICROWAVE OVEN
038	1	PROOFING CABINET ABOVE (EXISTING-RELOCATED)
037	1	FLOOR TROUGH AND GRATE (EXISTING-RELOCATED)
036	–	SPARE NUMBER
035	–	SPARE NUMBER
034	–	SPARE NUMBER
033	3	MOBILE INGREDIENT BIN
032	1	COUNTER MIXER (5 QT.)
031	–	SPARE NUMBER
030	–	SPARE NUMBER
029	2	INDUCTION WARMER (COUNTER TOP)
028	1	WORK TABLE W/ SINK
027	2	HAND SINK W/ SOAP AND TOWEL DISPENSER
026	–	SPARE NUMBER
025	–	SPARE NUMBER
024	–	SPARE NUMBER
023	1	SLICER
022	1	MOBILE SLICER TABLE
021	1	FOOD PROCESSOR
020	2	WALL SHELF
019	1	WORK TABLE W/ SINK
018	1	CAN OPENER
017	–	SPARE NUMBER
016	–	SPARE NUMBER
015	–	SPARE NUMBER
014	4	MOBILE TRAY RACK
013	4	COOLER/FREEZER SHELVING (W/ CASTERS)
012	1	LINT COOLER (COOLER)
011	1	CAN RACK
010	1	LINT COOLER (FREEZER)
009	3	DRY STORAGE SHELVING
008	1	HIGH DENSITY STORAGE SHELVING
007	12	DUNNAGE RACK
006	1	WALK-IN FREEZER
005	1	LINT COOLER (FREEZER)
004	1	WALK-IN FREEZER
003	1	REFRIGERATION RACK
002	1	REFRIGERATOR
001	1	REFRIGERATING RACK
	Qty	DESCRIPTION

EQUIPMENT SCHEDULE

sheet no: FS-1

KITCHEN PLAN

Lino Agosti & Associate
1901 West Tudor Road
Anchorage, Alaska 99517
Ph 907/243-3556
Fax 907/243-6709

TOOLIK FIELD STATION
University of Alaska Fairbanks
Mile 284.5 Dalton Hwy
Toolik Lake, Alaska

revision: | date:

scale: 1/4"=1'-0"
May, 2010

project: Toolik

drawn by: TFA

approved: TFA

THIS DRAWING IS THE PROPERTY OF LINO AGOSTI & ASSOCIATE AND IS TO REMAIN IN THE POSSESION OF OUR REPRESENTATIVE UNLESS PERMISSION IS GIVEN BY LINO AGOSTI & ASSOCIATE AND MUST BE RETURNED WHEN REQUESTED.